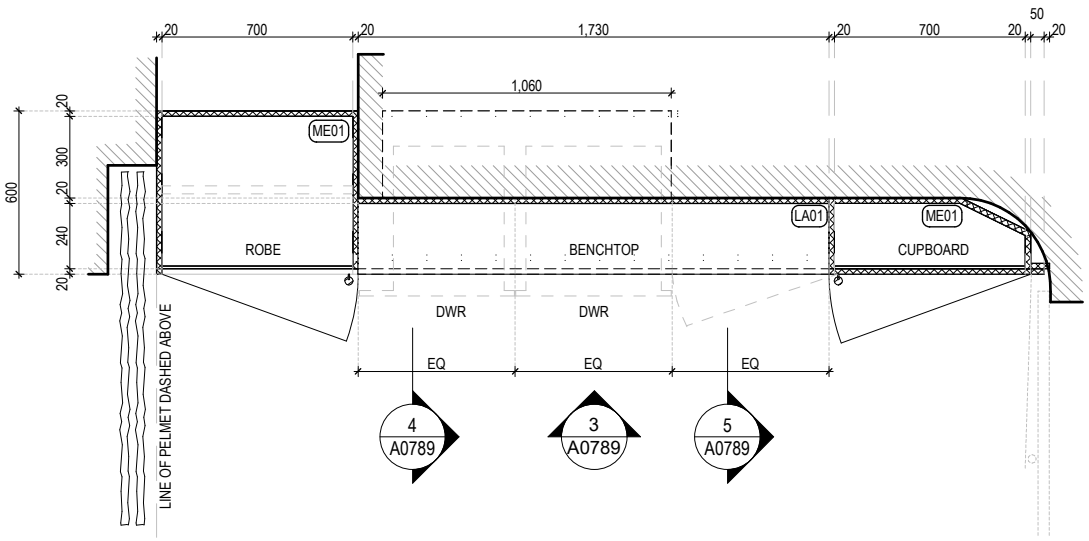

JT17 - JOINERY TYPE 17 - PLAN
SCALE: 1:20@A1

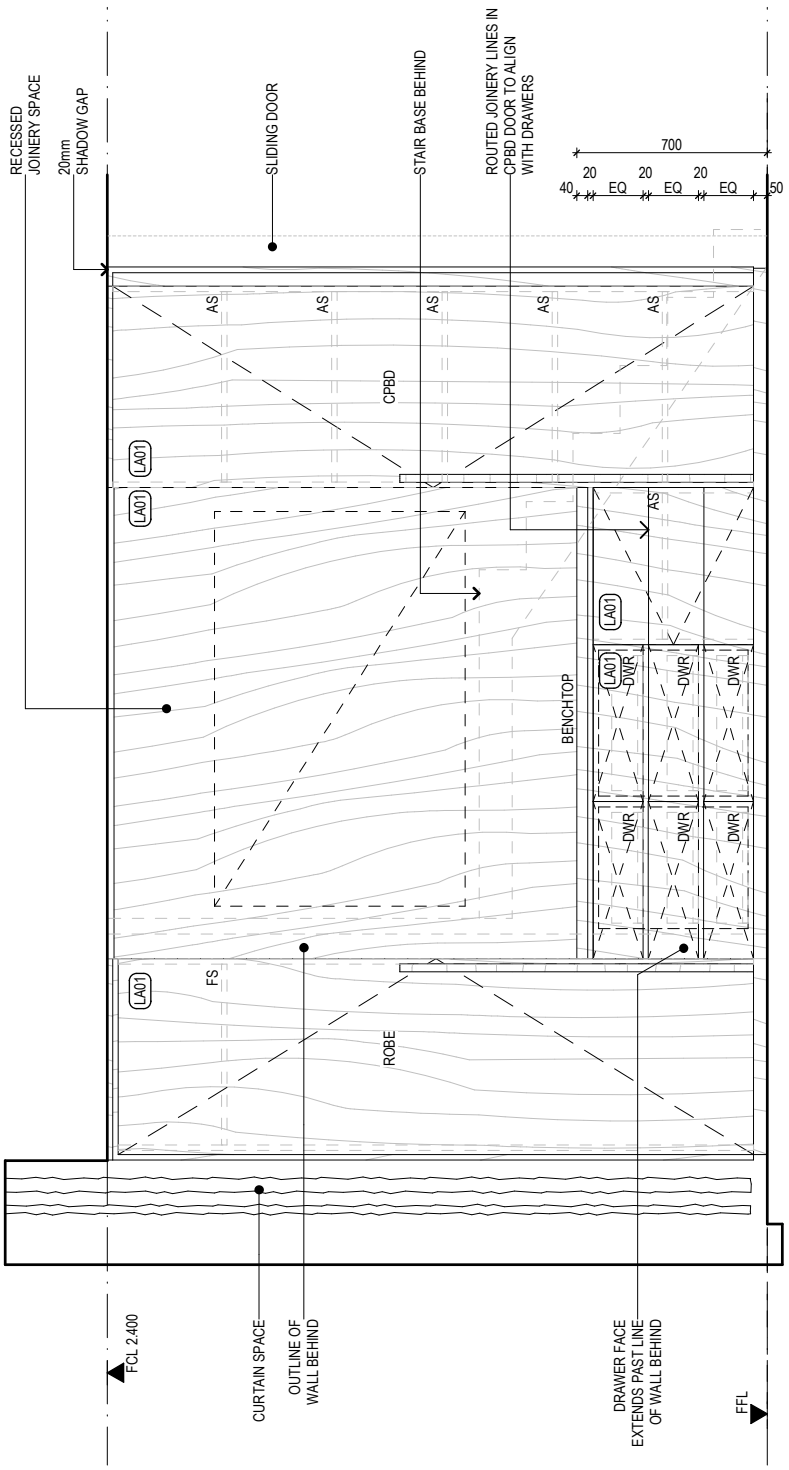

3 - JOINERY TYPE 17 - ELEVATION 1
SCALE: 1:20@A1