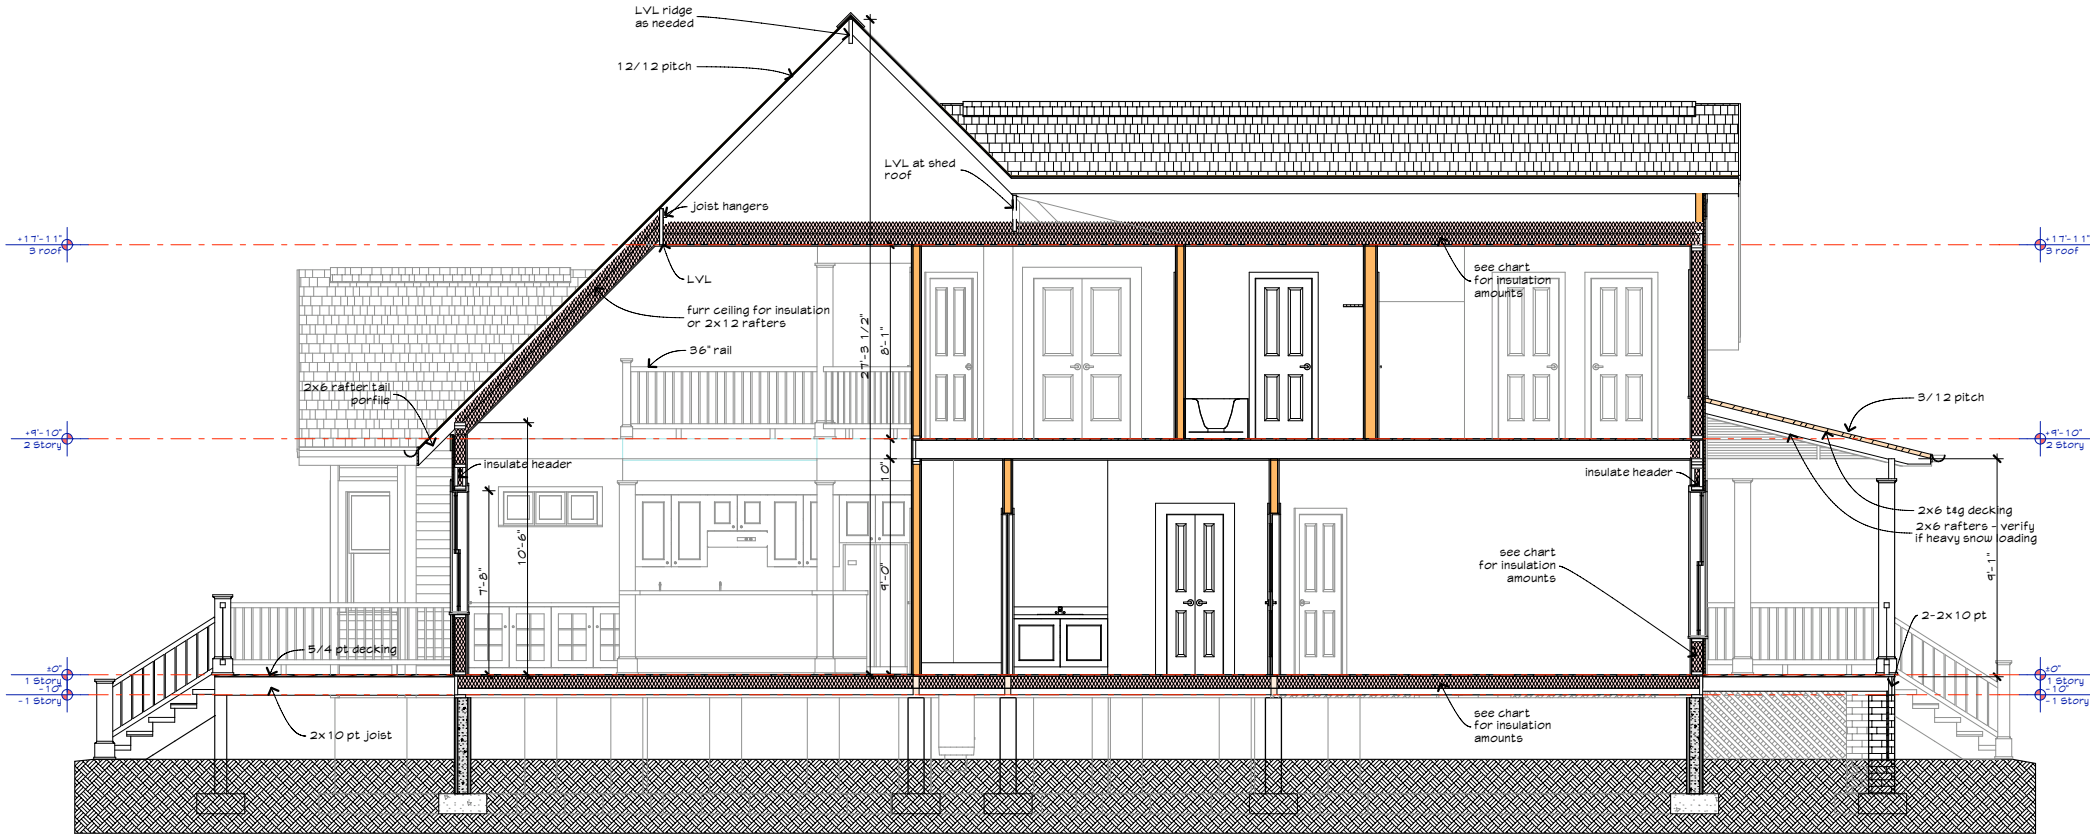

Building Section #DrgID

Scale 1/4" = 1'-0"