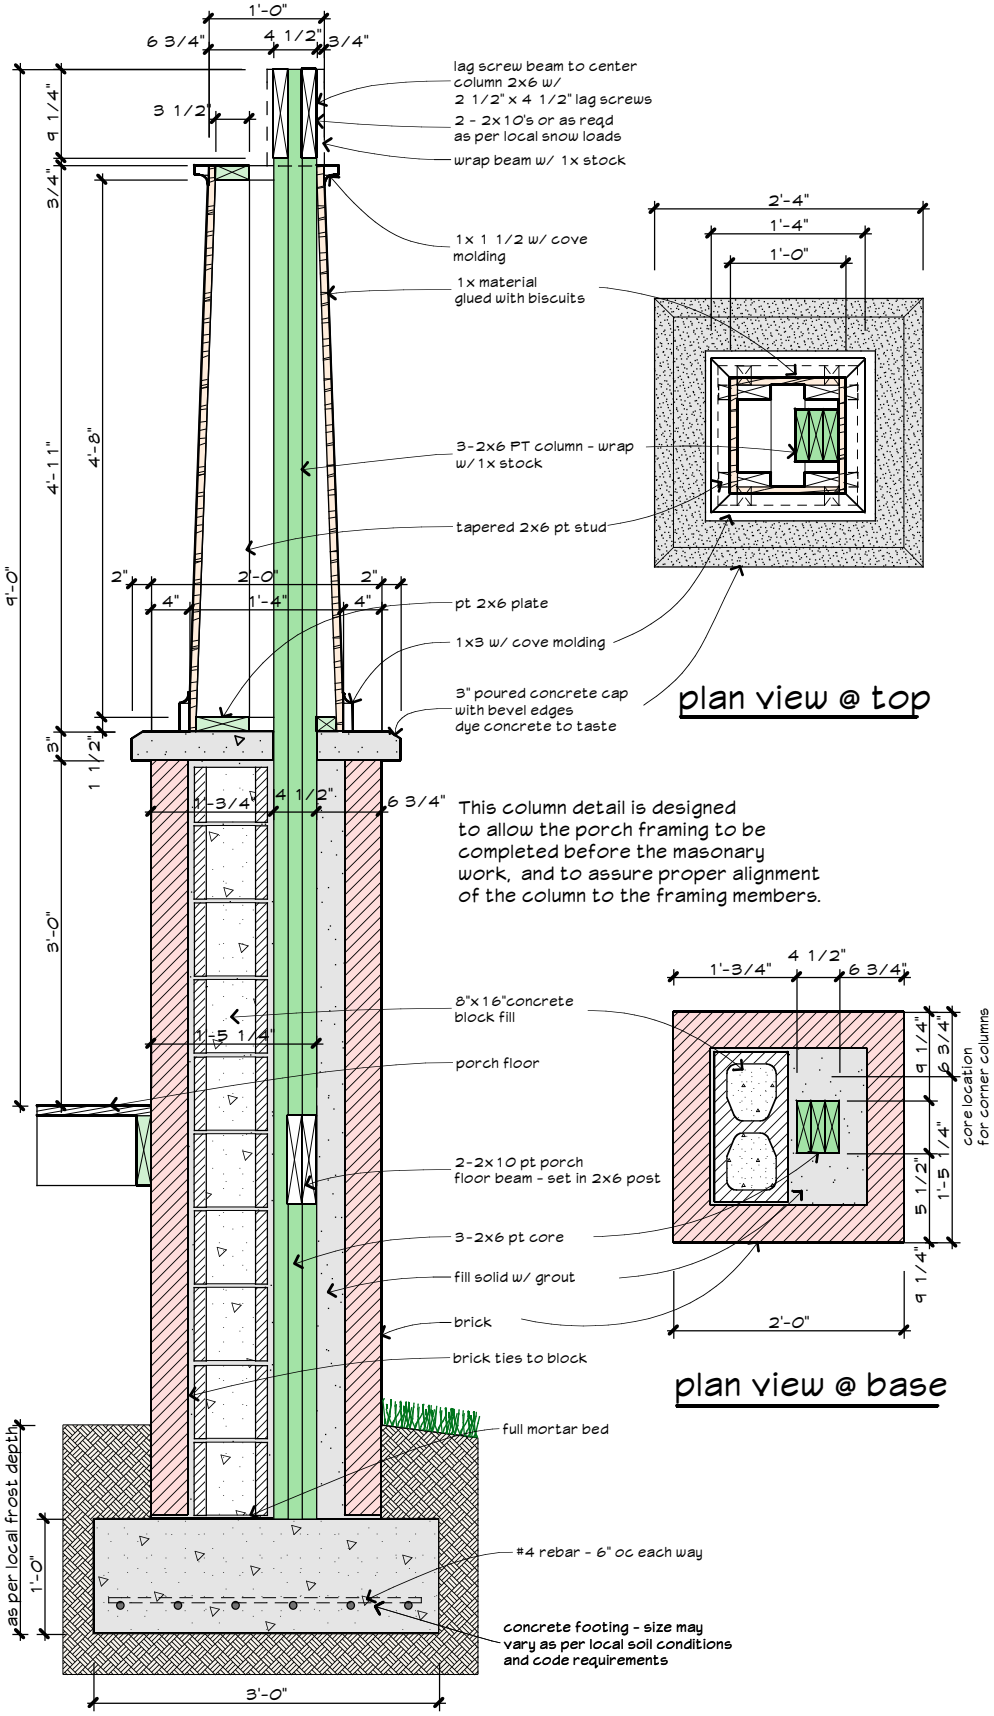

F6 **Porch Detail**

scale 1"= 1'-0"